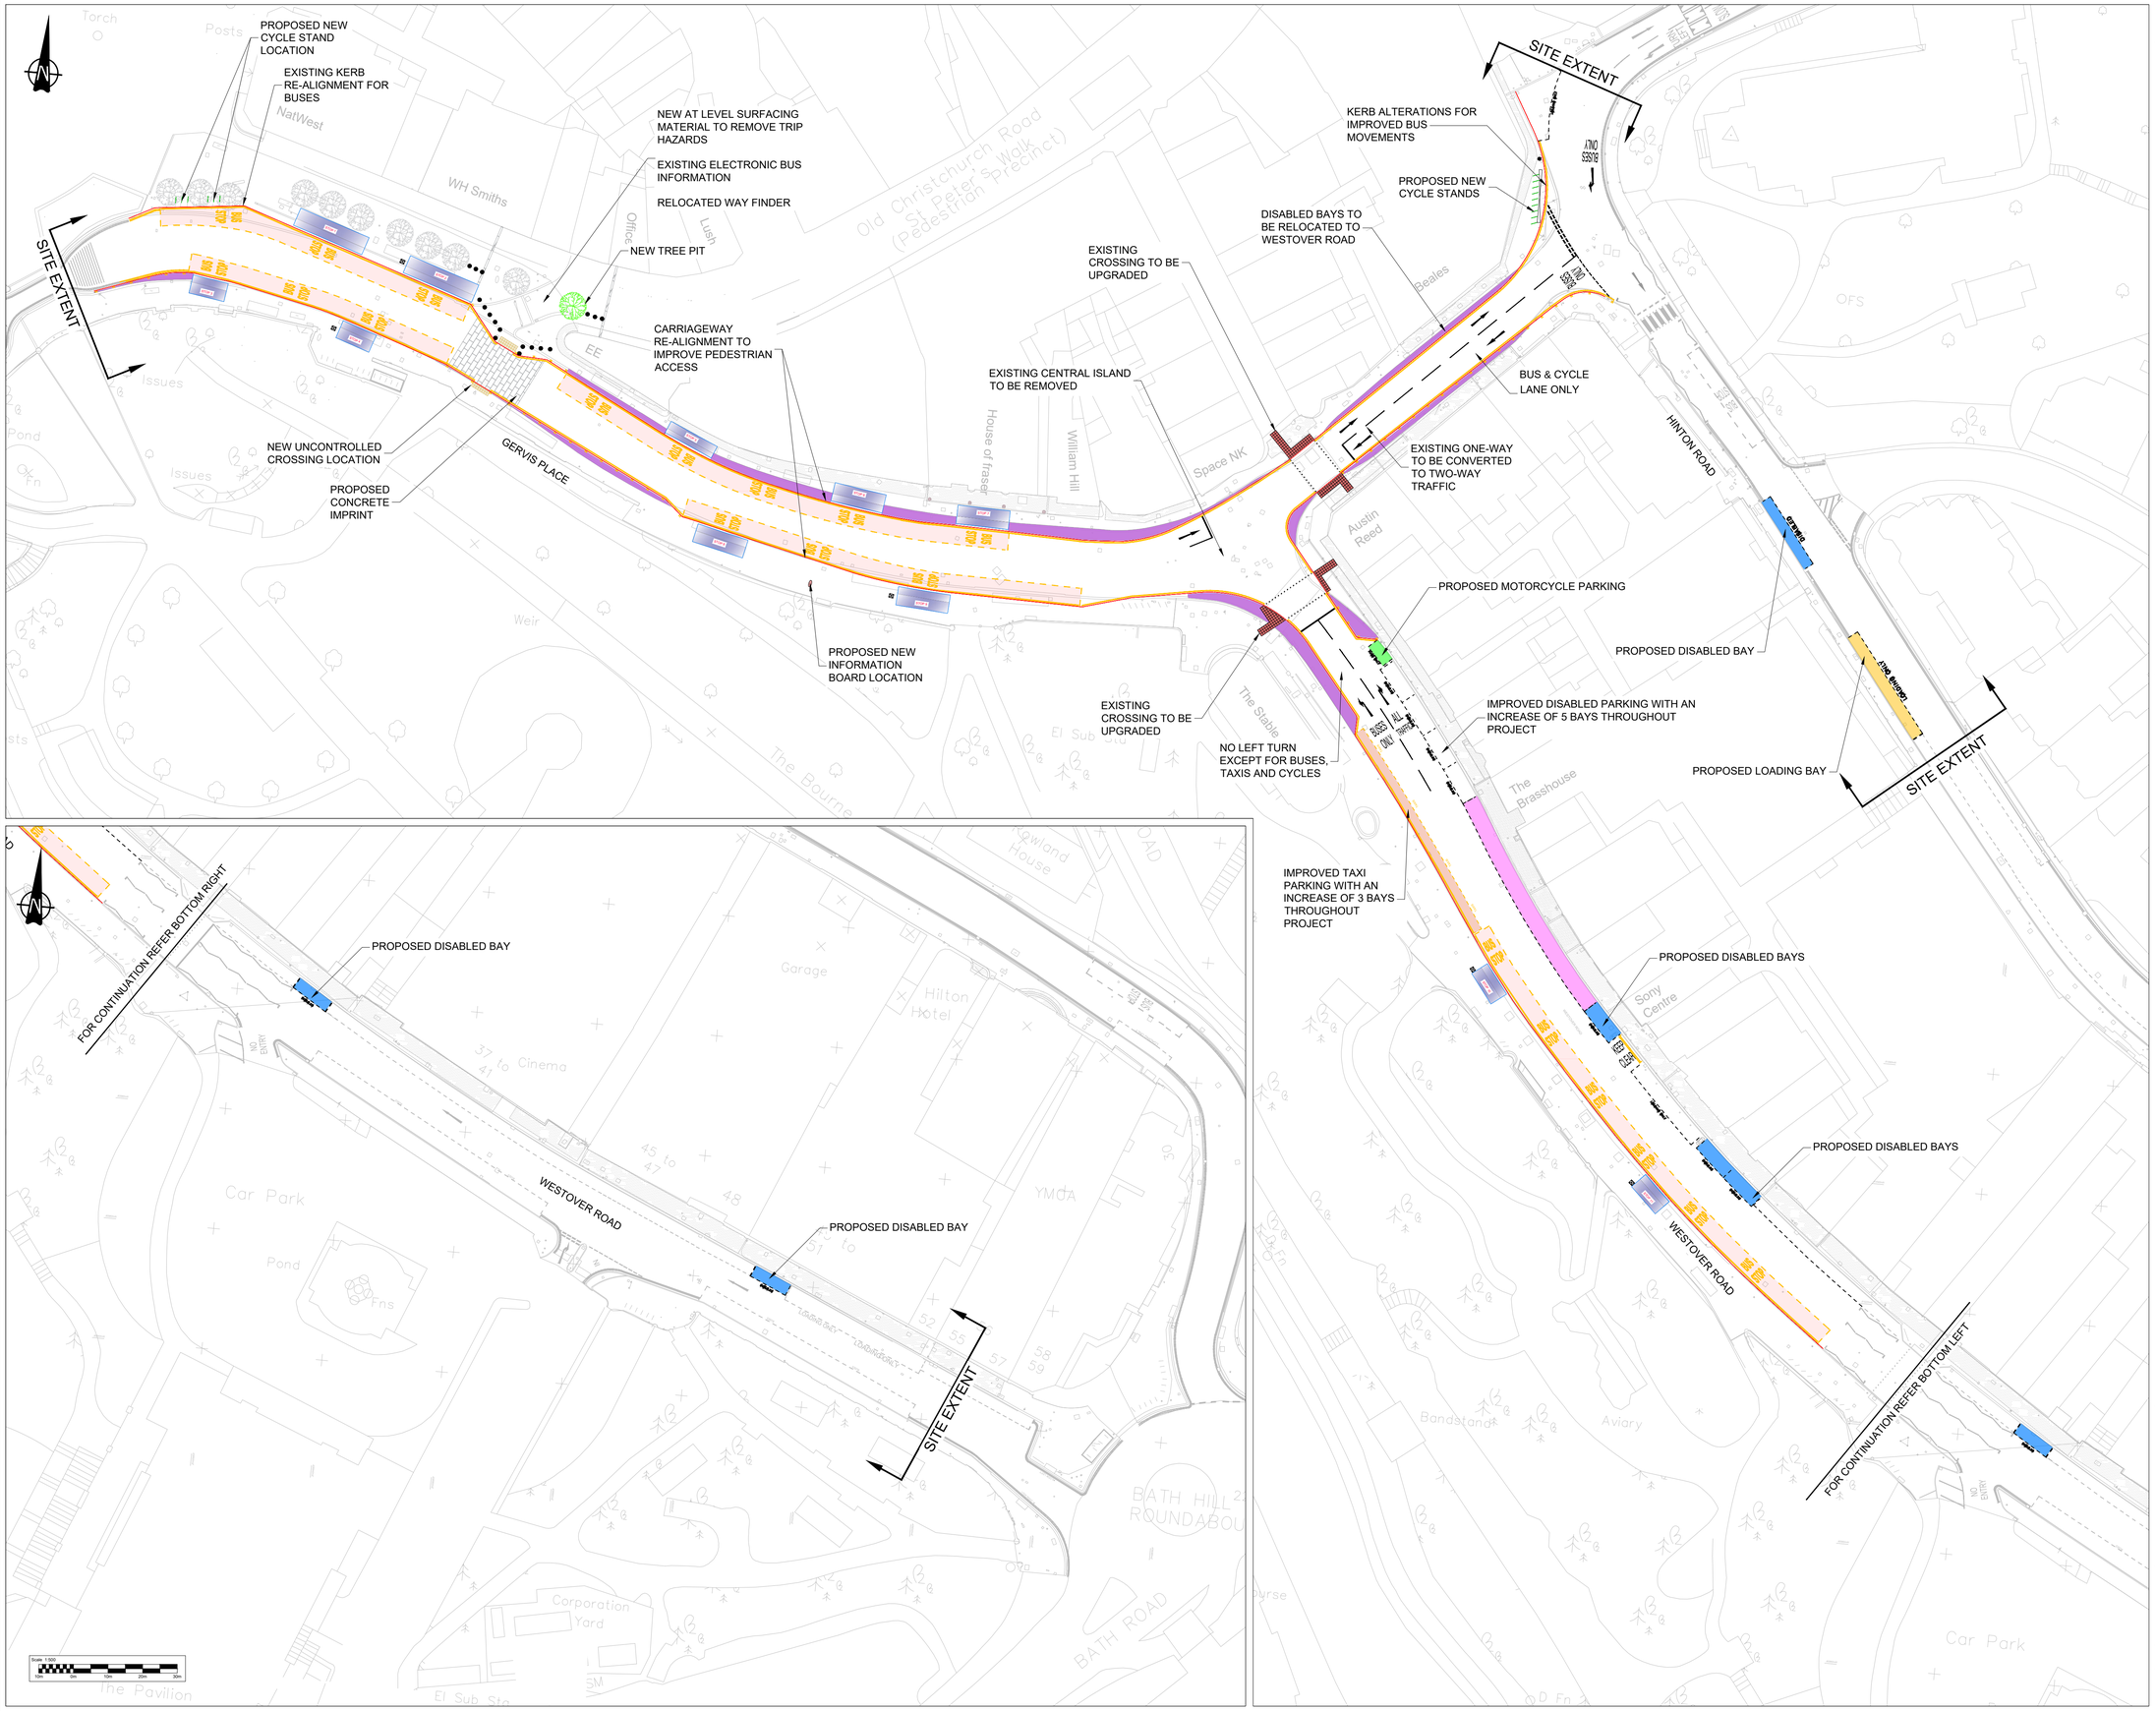

© Crown copyright and database rights 2025 - OS AC0000808062

KEY:

- FOOTWAY BUILDOUTS TO IMPROVE WIDTH
- CARRIAGEWAY REINSTATEMENT- USING PAVER BLOCKS
- BUFF TACTILE PAVING
- RED TACTILE PAVING
- PROPOSED BUS STOP LOCATIONS
- PROPOSED KERBLINE
- SHEFFIELD CYCLE STAND
- ROAD MARKING - PAINTED WHITE
- ROAD MARKING - PAINTED YELLOW
- NO LOADING AT ANY TIME RESTRICTION
- EXISTING TREES TO BE RETAINED
- PROPOSED NEW TREE LOCATION
- PROPOSED BUS BAY
- PROPOSED PAID PARKING BAY
- PROPOSED DISABLED BAY
- PROPOSED LOADING BAY
- PROPOSED TAXI RANK
- PROPOSED MOTORCYCLE PARKING

BCP Council

Project Title:
BUS SERVICE IMPROVEMENT PLAN
BSIP
GERVIS PLACE

Drawing Title: CONSULTATION PLAN

Drawing Number: UK0029914.3918-WSP-GEN-XX-DR-CH -01007

Rev: P01