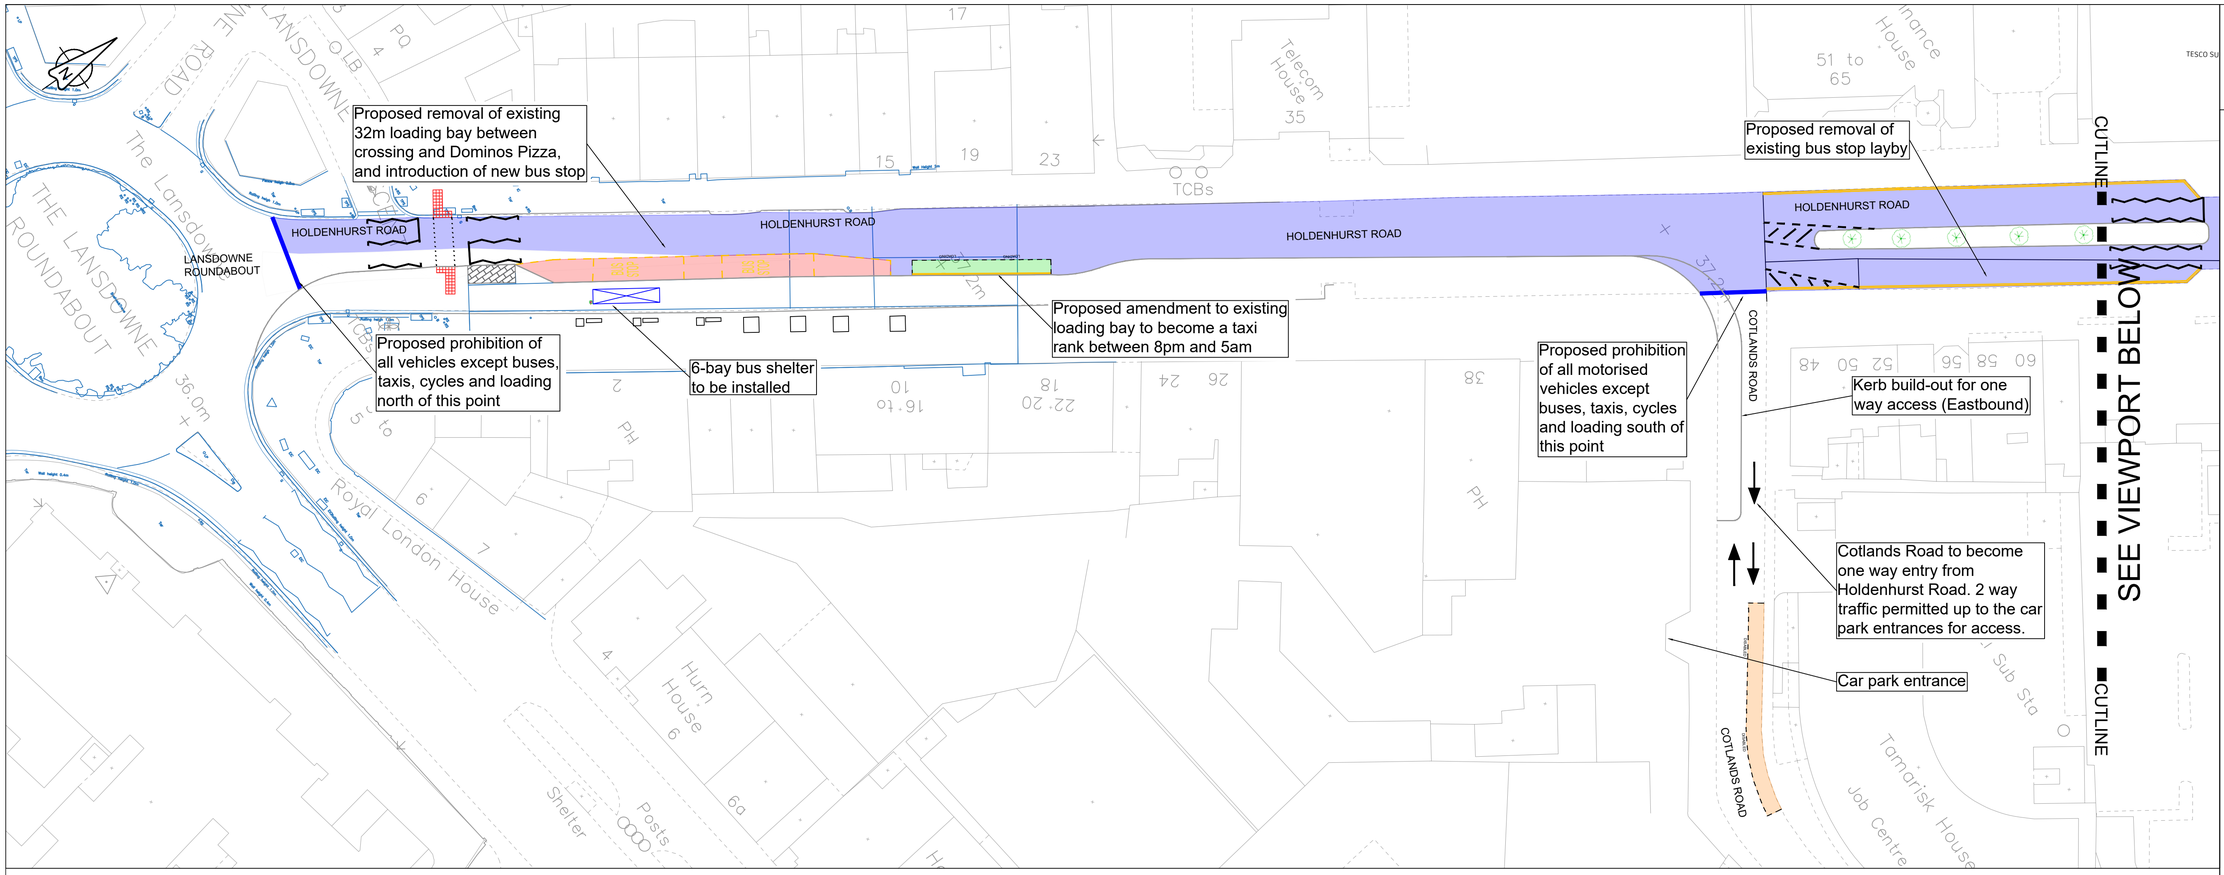

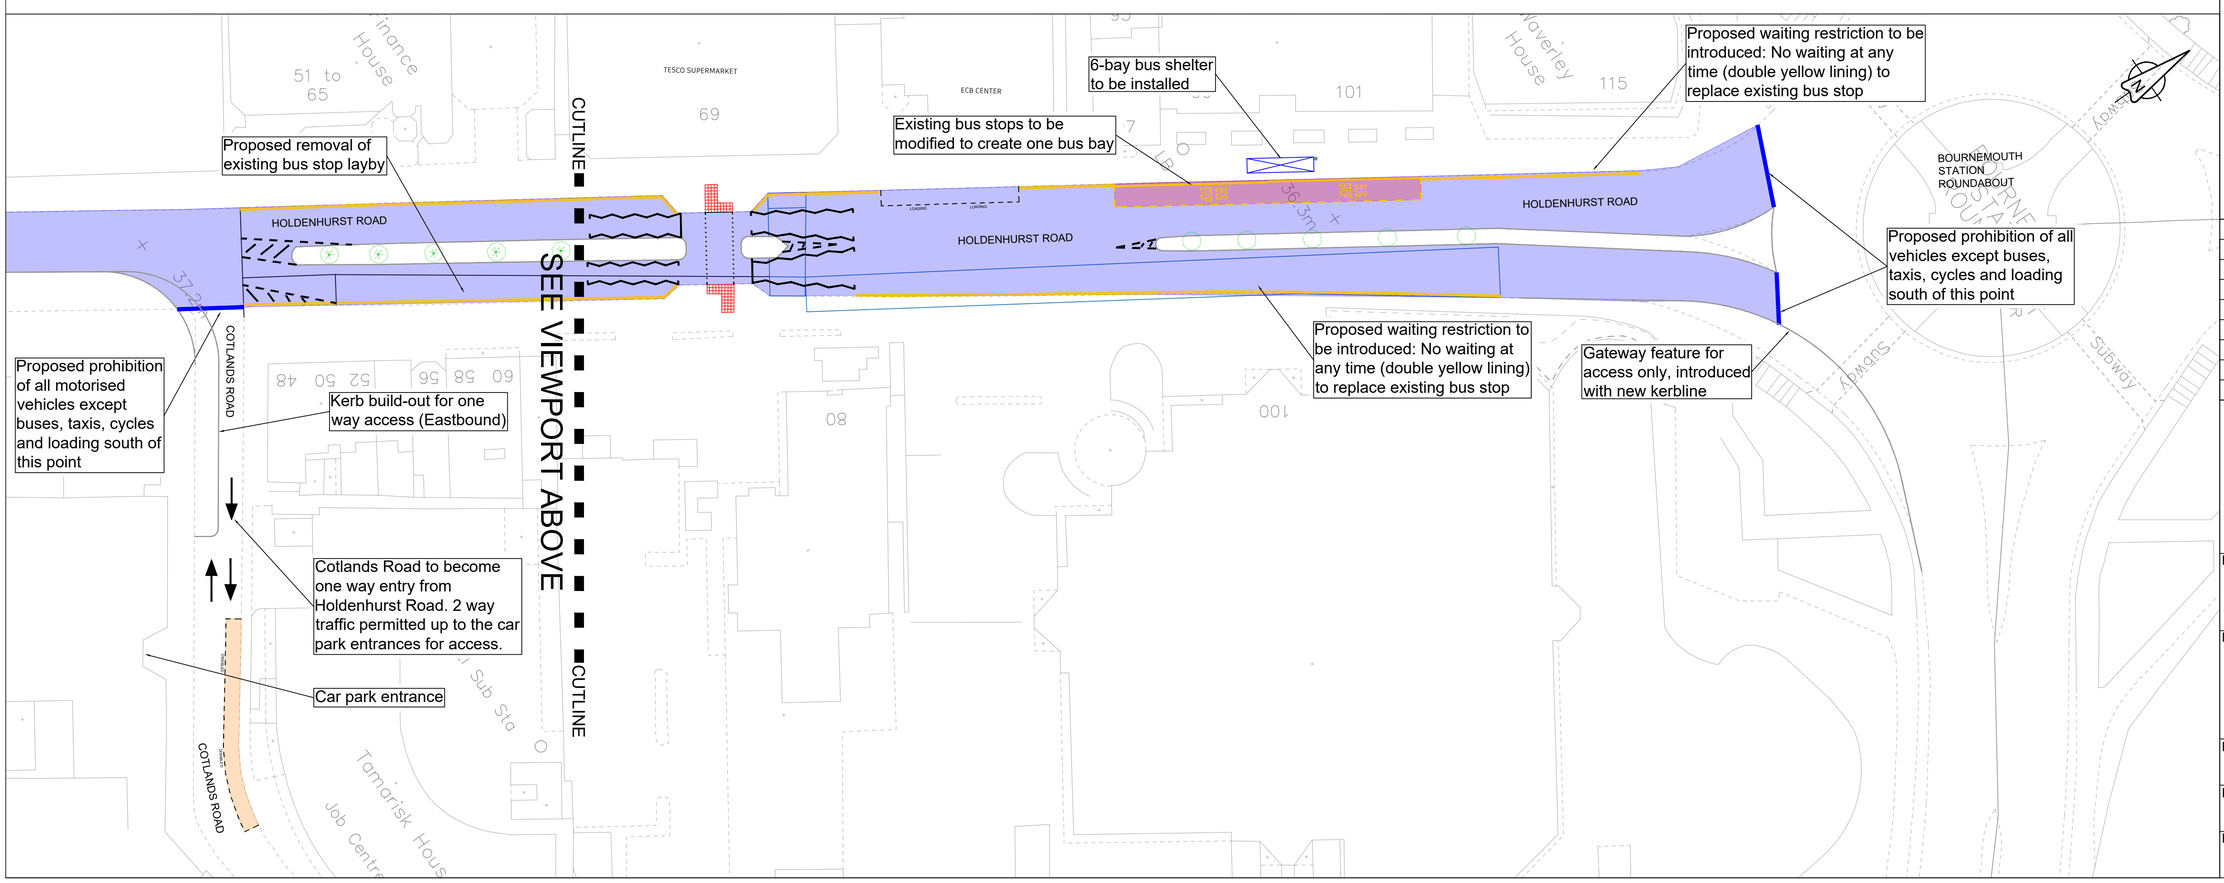

© Crown copyright and database rights 2025 - OS AC0000808062 BCP Council

You are permitted to use this data solely to enable you to respond to, or interact with, the organisation that provided you with the data. You are not permitted to copy, sub-licence, distribute or sell any of this data to third parties in any form.

KEY:

- Lining (White)
- Lining (Yellow)
- Tactile Paving (Red)
- Bus Shelter
- Bus Stop
- Disabled Bay
- Loading/Taxi Bay
- Through Traffic Restriction

BCP Council

Project Title:
Bus Service Improvement Project (BSIP)

Drawing Title:
Holdenhurst Road Proposal

Drawn:	Checked:	Approved:
FC	AS	NP

Date:	Scales:
08/04/2025	1:400 @ A1

Drawing Number:	Rev:
MU4505-HR-CP	-

FILEPATH